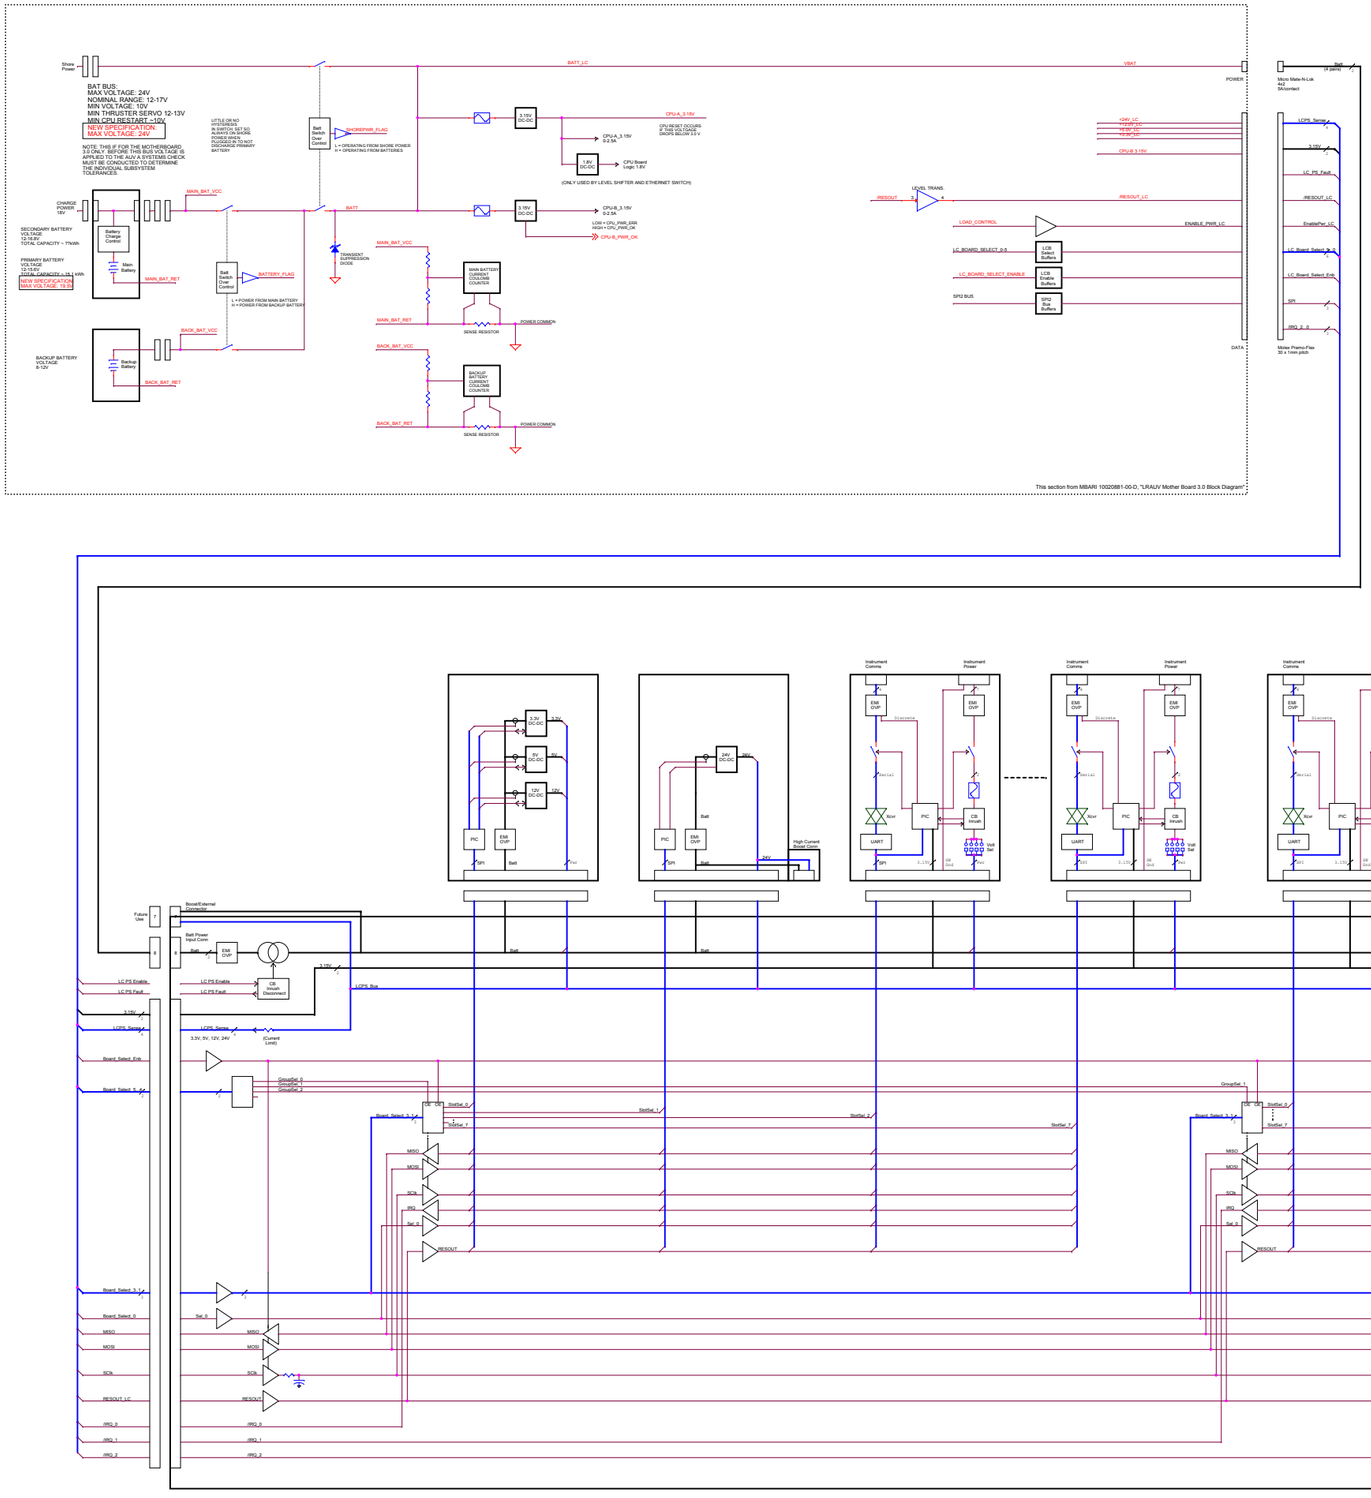

Rev	Date	By	Change
0.3	5 Jun 15	ECM	Add Boost connector to Backplane, show Backplane 3.15V supply; add RESOUT signal; delete IRQ buffers
0.2	12 Jan 15	ECM	Remove GroupSel gating of Addr0 to boards; add Aux connector to 24V Converter
0.1	1 Dec 14	ECM	Change Board Sel Enable distribution, to eliminate double gating and races

Monterey Bay Aquarium Research Institute
7700 Sandholdt Road
Moss Landing, CA 95039
(831) 775-1700 www.mbari.org

(c) MBARI 2015

Title: 01 Block Diagram, Load Control Long Backplane, LRAUV
Document Number: 110201564
Rev: 0.3
Size: E
Date: Wednesday, June 10, 2015
Engineer: Wellinger
Sheet 5 of 2
Design File: X:\MBTS\LRAUV\PROJECT_DRAWINGS\PCA\CTRL\BACKPLANES\LONG\SCHEMATIC\110201564-LOAD CONTROL LONG BACKPLANE.DSN
Schematic Name: LoadControlLongBackplaneBlock
Page Name: 01 Block Diagram
Layout File: LoadControl.brd