REVISIONS			
REV	DESCRIPTION	DATE	APPROVED

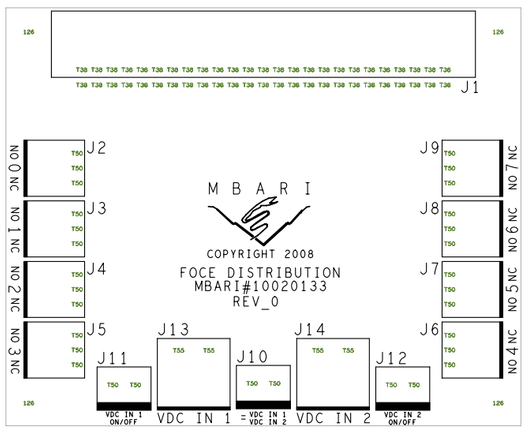

FINISHED HOLE SIZES

DRILL CHART: TOP to BOTTOM			
ALL UNITS ARE IN MILS			
FIGURE	SIZE	PLATED	QTY
T30	38.0	PLATED	50
T50	50.0	PLATED	30
T55	55.0	PLATED	4
126	126.0	PLATED	4

UNLESS OTHERWISE SPECIFIED	SIGNATURES	DATE	FOCE DISTRIBUTION BOARD
DIMENSIONS ARE IN INCHES TOLERANCES ON: 2 PL DECIMALS +/- 0.02" 3 PL DECIMALS +/- 0.005" ANGLES +/- 1 Degree FRACTIONS +			MONTEREY BAY AQUARIUM RESEARCH INSTITUTE 7700 SANDHOLDT ROAD MOSS LANDING, CA
	DESIGNED BY: CHAD KECY		SIZE B / REVISION 0 / DWG NO 10020133
	LAYOUT BY: JOSE ROSAL		SCALE 1-1 / SHEET 1-1