REVISIONS			
REV	DESCRIPTION	DATE	APPROVED

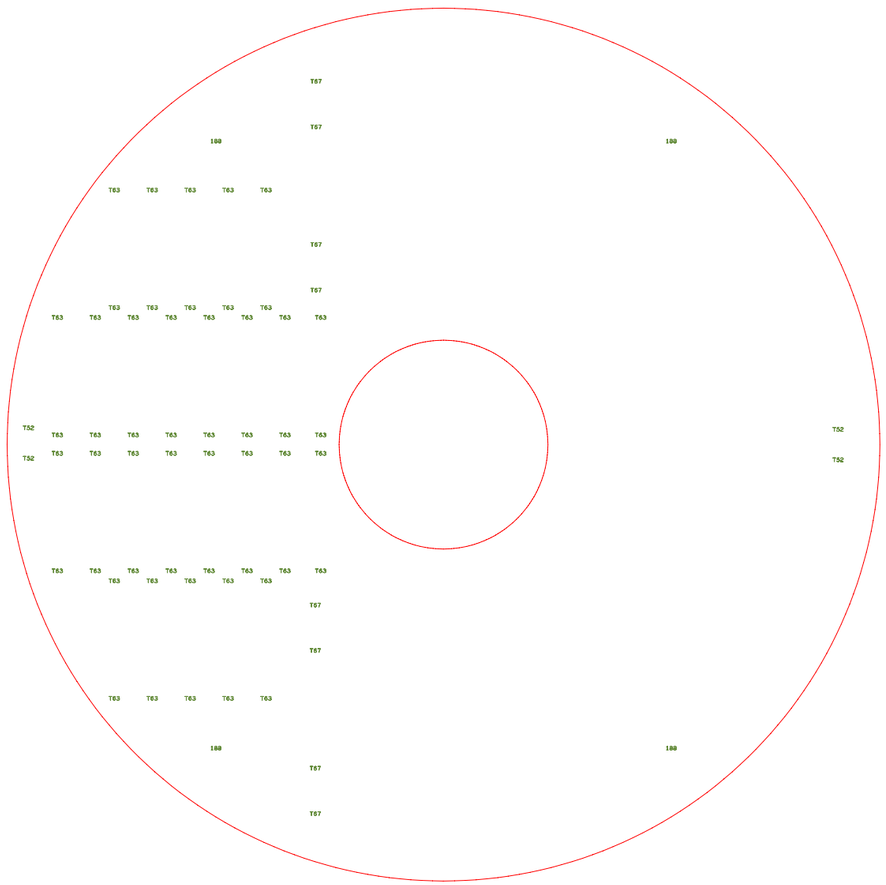

FABRICATION NOTES:

1. MATERIAL: COPPER WEIGHT SHALL BE 1oz ON ALL LAYERS. OVERALL BOARD THICKNESS TO 0.062"+/- 0.007"
2. UNLESS OTHERWISE SPECIFIED ALL HOLE DIMENSIONS APPLY AFTER PLATING.
3. ALL HOLES SHALL BE LOCATED WITHIN 0.003" DIAMETER OF TRUE POSITION. LAYER TO LAYER REGISTRATION SHALL BE WITHIN 0.003".
4. CONDUCTOR WIDTHS AND SPACING SHALL BE WITHIN +/-001" OF ARTWORK ORIGINALS.
5. APPLY SOLDERMASK OVER BARE COPPER. COLOR: BLACK.
6. WARP OR TWIST OF BOARD SHALL NOT EXCEED 0.010 INCH PER INCH.
7. SILKSCREEN BOTH TOP COMPONENT SIDE WITH WHITE EPOXY INK.
8. REMOVE ALL BURRS.

DRILL CHART: TOP to BOTTOM			
ALL UNITS ARE IN MILS			
FIGURE	SIZE	PLATED	QTY
T42	42.0	PLATED	60
T52	52.0	PLATED	4
T63	63.0	PLATED	52
T67	67.0	PLATED	8
125	125.0	PLATED	8
188	188.0	NON-PLATED	4

UNLESS OTHERWISE SPECIFIED	SIGNATURES	DATE	Battery Protection CCA
DIMENSIONS ARE IN INCHES TOLERANCES ON: 2 PL DECIMALS +/- 0.02" 3 PL DECIMALS +/- 0.005" ANGLES +/- 1 Degree FRACTIONS +			MONTEREY BAY AQUARIUM RESEARCH INSTITUTE 7700 SANDHOLDT ROAD MOSS LANDING, CA
	DESIGNED BY: GENE MASSION		SIZE B / REVISION 0-0 / DWG NO 10020247
	LAYOUT BY: JOSE ROSAL		SCALE 1-1 / SHEET 1-1