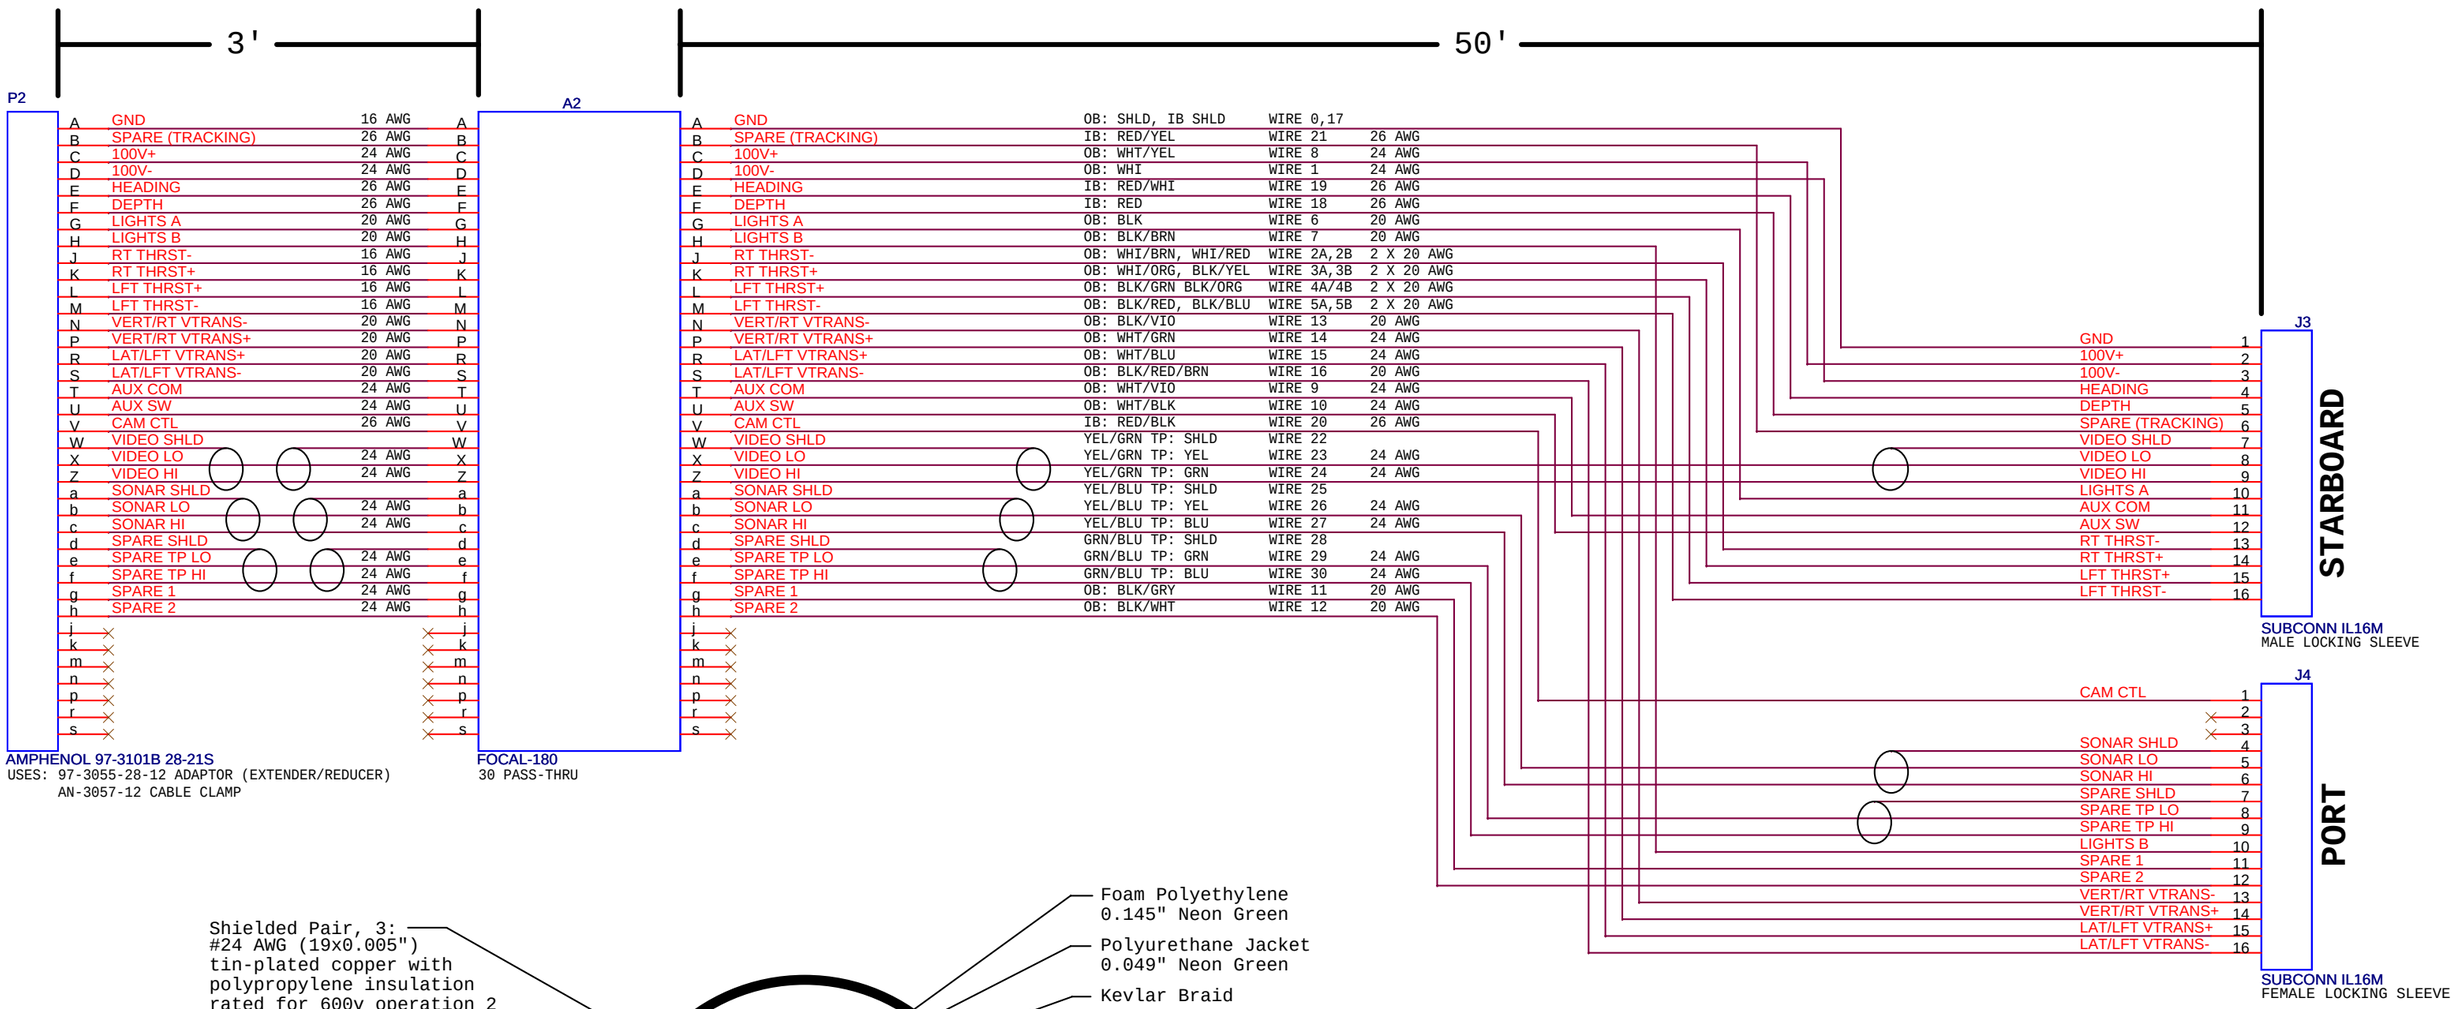

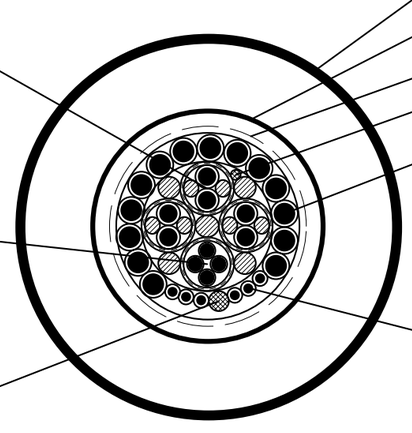

Shielded Pair, 3:
#24 AWG (19x0.005")
tin-plated copper with
polypropylene insulation
rated for 600v operation 2
each twisted with fills
60% coverage brad and AL
tape shield over pair plus
polyethylene jacket.

COLOR CODE:
6+5,6+4,5+4

Twisted Quad, 1:
#26 AWG (19x0.004")
tin-plated copper with
polypropylene insulation
rated for 600v operation 4
each twisted together plus
polyethylene jacket
COLOR CODE:
2, 2/0, 2/4, 2/9

Outer Shield:
Drain-wire and AL tape

Foam Polyethylene
0.145" Neon Green

Polyurethane Jacket
0.049" Neon Green

Kevlar Braid

Inner Shield:
Drain-wire and AL tape

Power Conductors, 14:
#20 AWG (19x0.008")
tin-plated copper with
polypropylene insulation
rated for 600v operation
COLOR CODE:
0, 0/1, 0/2, 0/3, 0/4, 0/5,
0/6, 0/7, 0/8, 0/9, 0/1/2, 9/1,
9/2, 9/3, 9/7, 9/8

Power Conductors, 6:
#24 AWG (19x0.005")
tin-plated copper with
polypropylene
insulation rated for
600v operation.
COLOR CODE:
9, 9/4, 9/5, 9/6

M B A R I	Monterey Bay Aquarium Research Institute 7700 Sandhold Road, Moss Landing, CA 95039		
	Title SLIP RING WIRING DIAGRAM		
Engineer B. HOBSON	Size B	Document Number <Doc>	Layout File <Layout File>	Rev 0
Layout <Layout>	Date: Thursday, March 27, 2008		Sheet 1 of 1	