THE INFORMATION CONTAINED IN THIS DRAWING IS THE SOLE PROPERTY OF MBARI ANY REPRODUCTION IN PART OR WHOLE WITHOUT THE WRITTEN PERMISSION OF MBARI IS PROHIBITED.

REVISIONS				
ZONE	REV.	DESCRIPTION	DATE	APPROVED
	A	ORIGINAL RELEASE	9/13/2023	E.NICHOLSON
	B	REDUCED LENGTH TO ACCOMODATE STACKED HEIGHT OF SHORTER PUCKS	4/11/2024	E.NICHOLSON

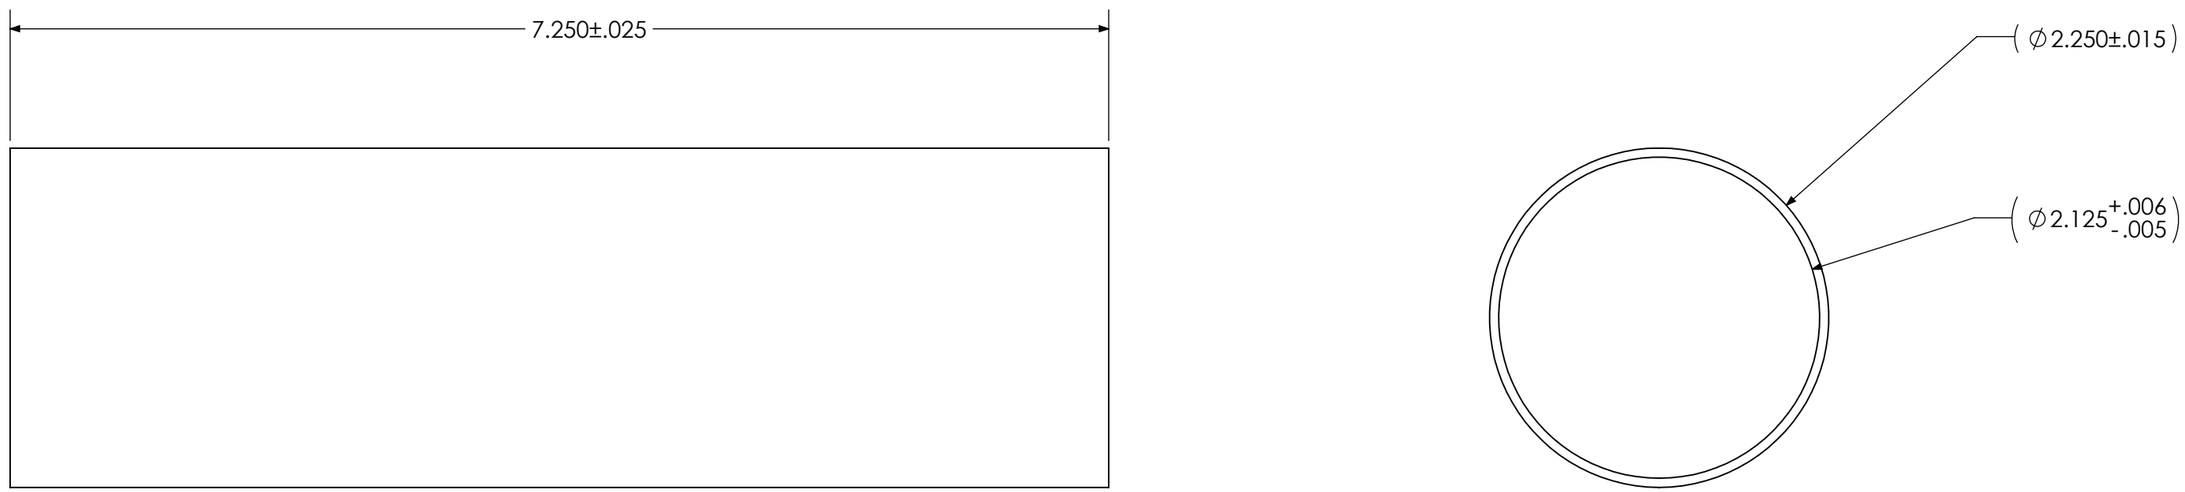

NOTES:

1. STOCK MATERIAL IS MCMASTER PN 8585K29 OR DIMENSIONALLY EQUIVALENT PC TUBE.

UNLESS OTHERWISE SPECIFIED			
1 PLACE DIM ±1/16	2 PLACE DIM ±.02	3 PLACE DIM ±.005	ANGLES ±1°

- DIMENSIONS ARE IN INCHES.
- DIMENSION LIMITS HELD AFTER PLATING.
- REMOVE BURRS AND SHARP EDGES .015 MAX.
- MACHINED FILLET RADII .015-.030.
- ⌖ .005 FOR MACHINED DIAMETERS SHARING A ℄.
- ⊥ & ∥ OF MACHINED SURFACES .002 PER INCH. MAX .012 INCHES FOR SINGLE SURFACE.
- 63√ ON MACHINED SURFACES
- 125√ ON DRILLED HOLES

DO NOT SCALE DRAWING

APPROVALS	DATE
DRAWN: ENOCH	2023-09-13
ENGINEER: ENOCH	2023-09-13
CHECKED: X	XX/XX/XXXX
PROJECT: 706008 READI-NET	
MATERIAL: POLYCARBONATE	
NHA: 100221869	
WEIGHT: 0.13 LB.	

MONTEREY BAY AQUARIUM RESEARCH INSTITUTE
MBARI
7700 SANDHOLDT RD.
MOSS LANDING, CA 95039
PH: (831) 775-1700

CYLINDER TUBE

SIZE B | DWG. NO. 100221887 | REV. C

SCALE 1:1 | SHEET 1 OF 1