

THE INFORMATION CONTAINED IN THIS DRAWING IS THE SOLE PROPERTY OF MBARI ANY REPRODUCTION IN PART OR WHOLE WITHOUT THE WRITTEN PERMISSION OF MBARI IS PROHIBITED.

REVISIONS				
ZONE	REV.	DESCRIPTION	DATE	APPROVED
	A	ORIGINAL RELEASE	09/25/2026	EN

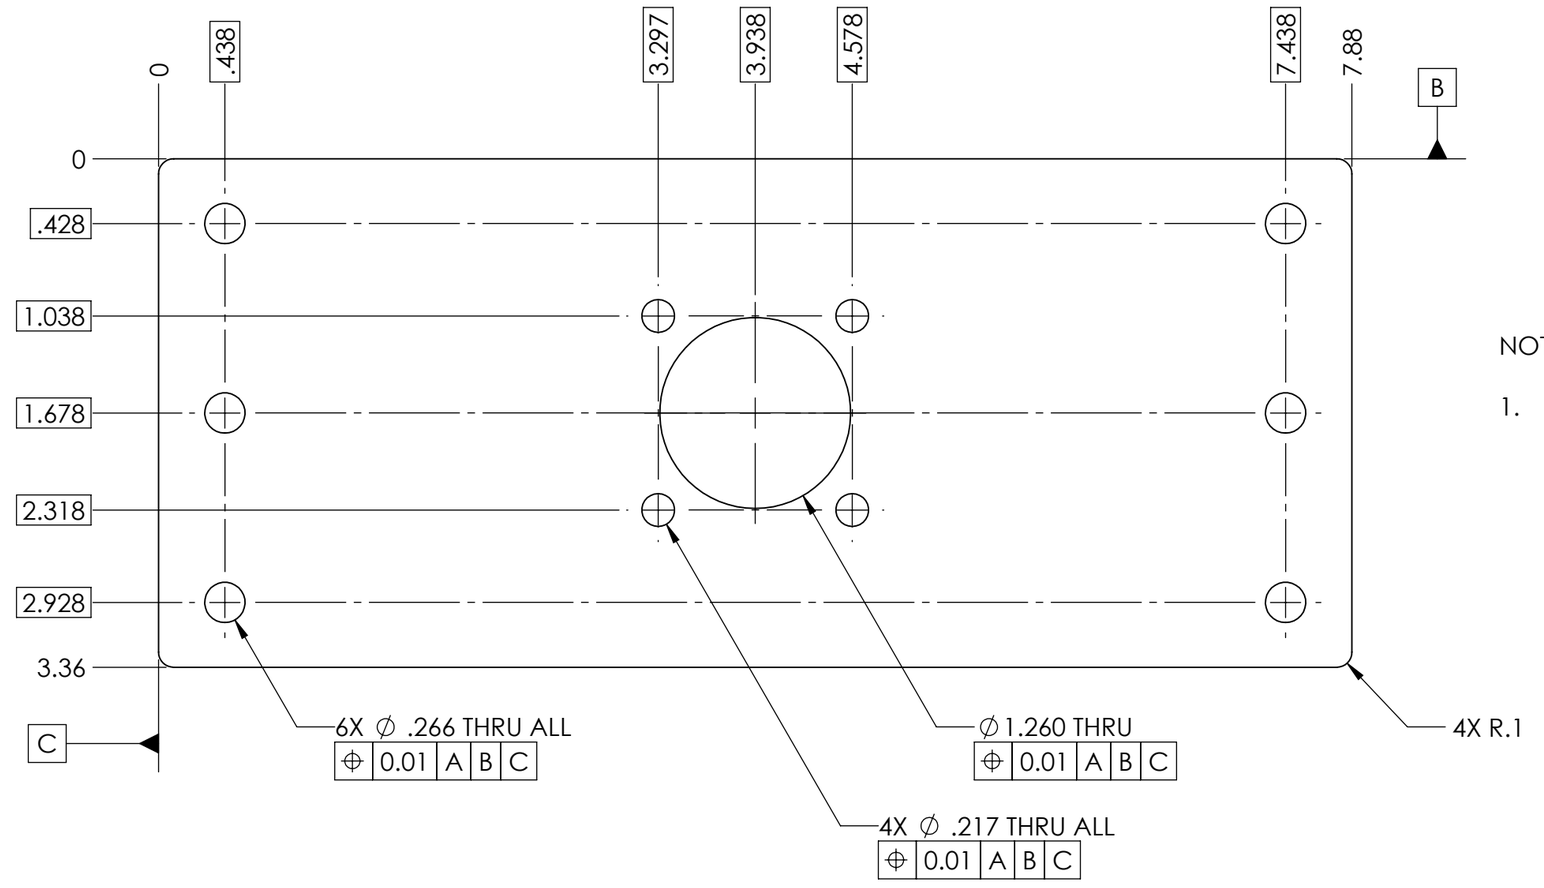

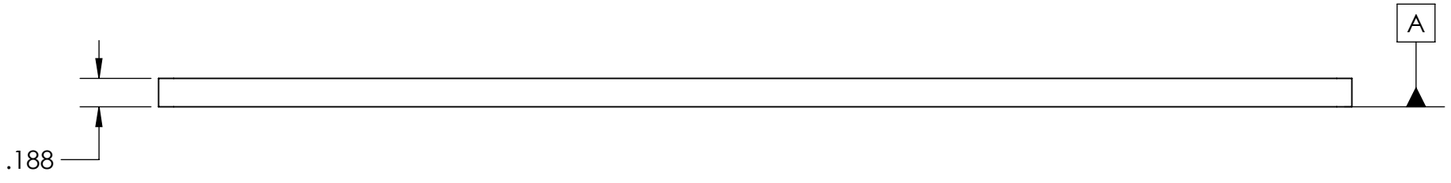

NOTES:

1. UNLESS OTHERWISE SPECIFIED, ⌓ | 0.025 | A | B | C | ALL OVER. GEOMETRY CONTROLLED BY CAD FILE '100222898 GP52-EC60 TEST STAND MOUNT PLATE_A.STEP'. QUERIED MODEL DIMENSIONS SHOULD BE TREATED AS BASIC.

UNLESS OTHERWISE SPECIFIED			
1 PLACE DIM ±1/16	2 PLACE DIM ±.02	3 PLACE DIM ±.005	ANGLES ±1°

- DIMENSIONS ARE IN INCHES.
- DIMENSION LIMITS HELD AFTER PLATING.
- REMOVE BURRS AND SHARP EDGES .015 MAX.
- MACHINED FILLET RADII .015-.030.
- ⌖ .005 FOR MACHINED DIAMETERS SHARING A ℄.
- ⊥ & // OF MACHINED SURFACES .002 PER INCH. MAX .012 INCHES FOR SINGLE SURFACE.
- 63 √ ON MACHINED SURFACES
- 125 √ ON DRILLED HOLES

DO NOT SCALE DRAWING

APPROVALS	DATE
DRAWN: ENOCH NICHOLSON	03/25/2025
CHECKED:	
PROJECT:	
MATERIAL: 6061-T6 (SS)	
VOLUME: 4.630IN^3	
WEIGHT: 0.452LB	

MONTEREY BAY AQUARIUM RESEARCH INSTITUTE
MBARI
7700 SANDHOLDT RD.
MOSS LANDING, CA 95039
PH: (831) 775-1700

GP52-EC60 TEST STAND MOUNT PLATE

SIZE	DWG. NO.	REV.
B	100222898	A

SCALE 1:1 SHEET 1 OF 1