ZONE	REV.	REVISIONS DESCRIPTION	DATE	APPROVED

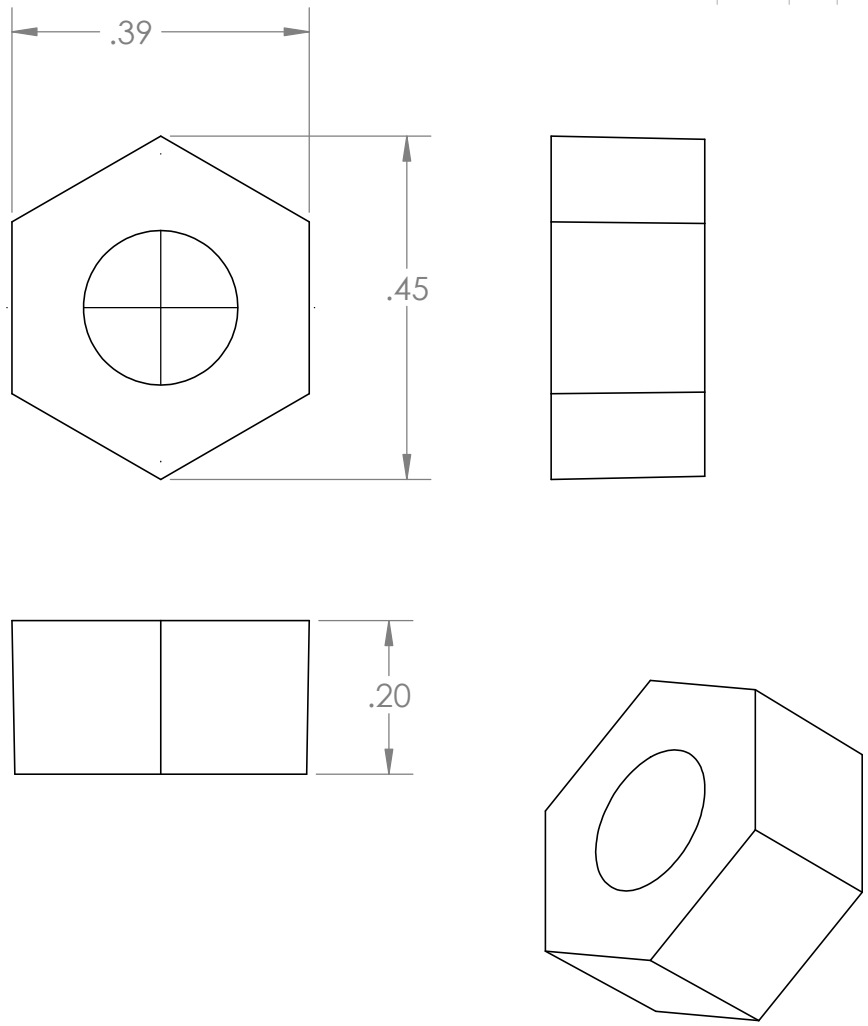

		DIMENSIONS ARE IN INCHES TOLERANCES: TWO PLACE DECIMAL ±0.02 THREE PLACE DECIMAL ±0.005 ANGLES: ±1° DRILLED HOLES: +.005 -.002	APPROVALS DATE DRAWN Jordan Caress 8/8/24 CHECKED ENGINEER	**Monterey Bay Aquarium Research Institute** **MBARI** **7700 Sandholdt RD.** **Moss Landing, CA 95039** **PH: (831) 775-1700**
		MATERIAL 3D Printed ABS	PROJECT NO. 368000 PROJECT	NUT_COVER
NEXT ASSY	USED ON	FINISH --		SIZE **A** DWG. NO. REV. A
APPLICATION		DO NOT SCALE DRAWING	WEIGHT	SCALE:4:1 WEIGHT: SHEET 1 OF 1

Status: