THE INFORMATION CONTAINED IN THIS DRAWING IS THE SOLE PROPERTY OF MBARI ANY REPRODUCTION IN PART OR WHOLE WITHOUT THE WRITTEN PERMISSION OF MBARI IS PROHIBITED.

REVISIONS				
ZONE	REV.	DESCRIPTION	DATE	APPROVED

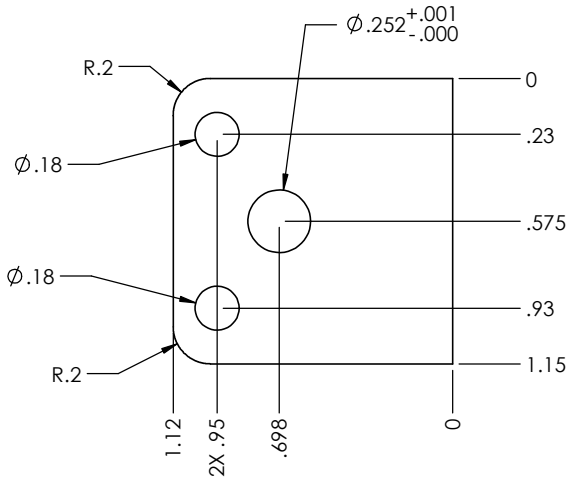

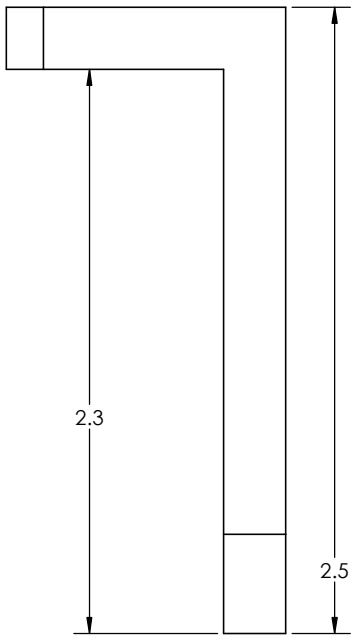

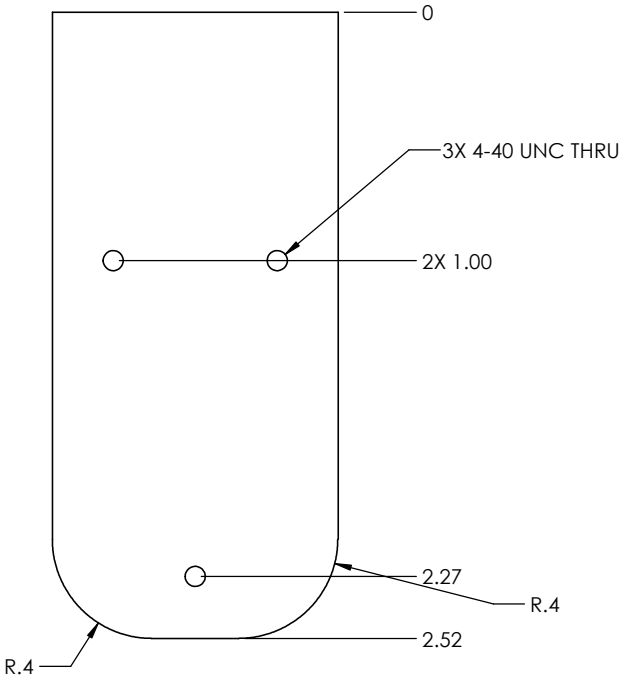

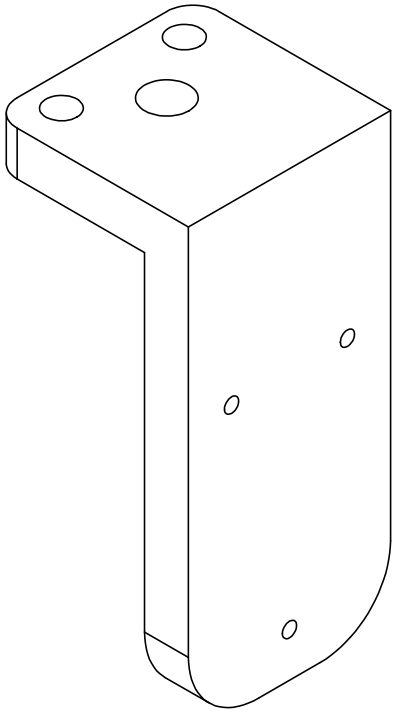

UNLESS OTHERWISE SPECIFIED	APPROVALS	DATE	MONTEREY BAY AQUARIUM RESEARCH INSTITUTE
1 PLACE DIM ±1/16 · 2 PLACE DIM ±.02 · 3 PLACE DIM ±.005 · ANGLES ±1°	DRAWN: JORDAN CARESS	2025-03-25	MBARI 7700 SANDHOLDT RD. MOSS LANDING, CA 95039 PH: (831) 775-1700
- DIMENSIONS ARE IN INCHES. - DIMENSION LIMITS HELD AFTER PLATING. - REMOVE BURRS AND SHARP EDGES .015 MAX. - MACHINED FILLET RADII .015-.030.	CHECKED:		
- ⌖ .005 FOR MACHINED DIAMETERS SHARING A ℄ - ⊥ & // OF MACHINED SURFACES .002 PER INCH. MAX .012 INCHES FOR SINGLE SURFACE. - √ ON MACHINED SURFACES - √ ON DRILLED HOLES	PROJECT:		
	MATERIAL: MATERIAL <NOT SPECIFIED>		100222928_AHRS_BRACKET
	VOLUME: 0.928IN^3		
DO NOT SCALE DRAWING	WEIGHT: 0.034LB		SIZE B · DWG. NO. 100222928 · REV.
			SCALE 1:1 · SHEET 1 OF 1